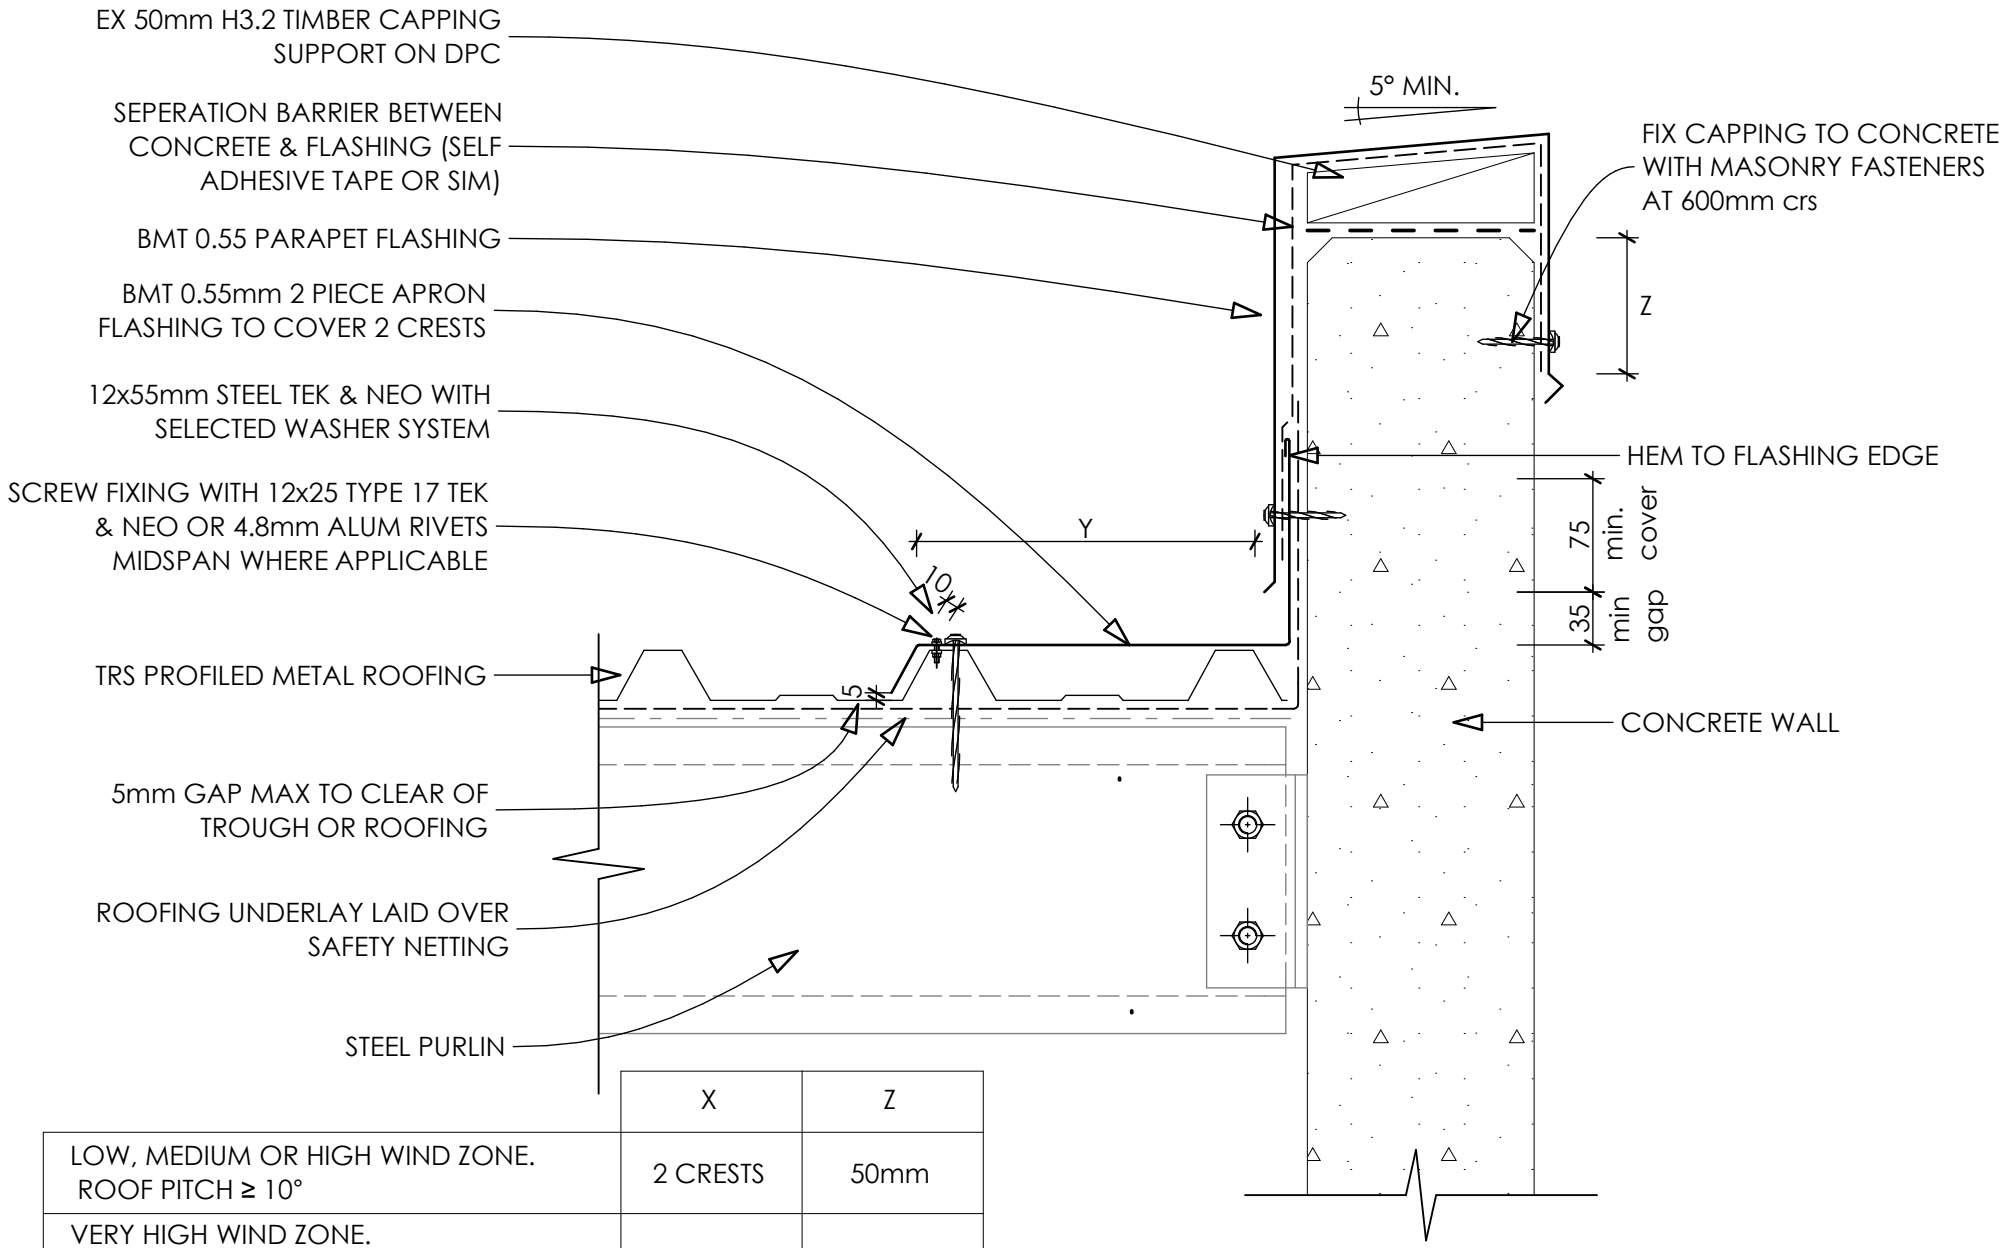

	X	Z
LOW, MEDIUM OR HIGH WIND ZONE. ROOF PITCH ≥ 10°	2 CRESTS	50mm
VERY HIGH WIND ZONE. ROOF PITCH < 10°	2 CRESTS	70mm
EXTRA WIND ZONE.	2 CRESTS	90mm

The Roofing Store

P: HEAD OFFICE 09 277 2717
ALBANY 09 972 0060
KATIKAIT 07 549 5190
WELLINGTON 04 974 5792
CHRISTCHURCH 03 348 6528

WEB: www.theroofingstore.co.nz
Copyright © The Roofing Store 2013

DETAIL NUMBER: C-TRS9-09 SCALE: 1:5

TITLE: APRON DETAIL - SIDE - PARAPET