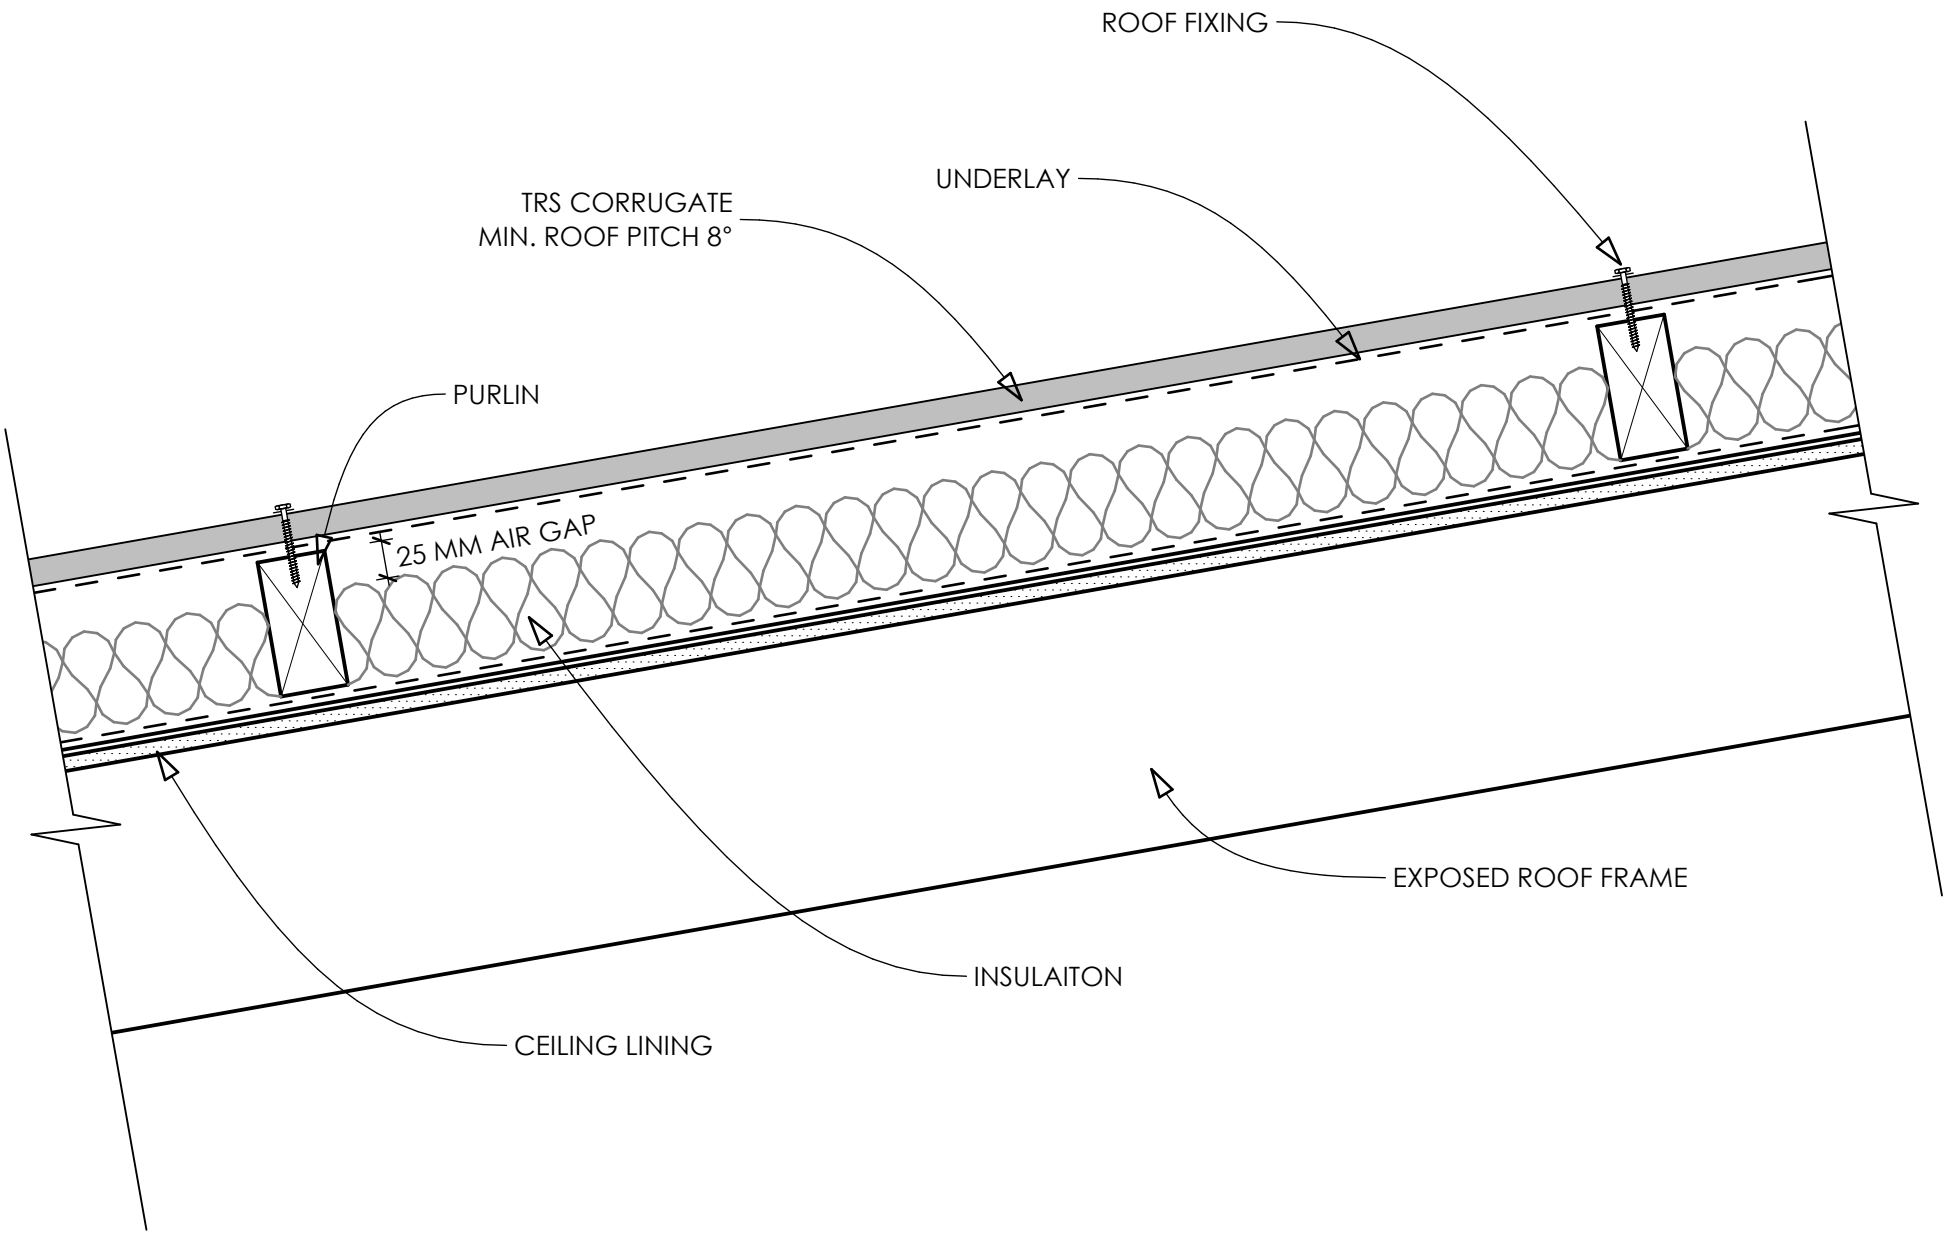

- These details are generally in accordance with E2/AS1 and or the NZ metal roof & wall caldding code of practice.
- The building designer/ Architect is ultimately responsible for details to meet the NZ Building Code & E2/AS1.
- For Further information please contact your nearest roofing store www.theroofingstore.co.nz.

The Roofing Store

P: HEAD OFFICE 09 277 2717
ALBANY 09 972 0060
KATIKAIT 07 549 5190
WELLINGTON 04 974 5792
CHRISTCHURCH 03 348 6528

WEB: www.theroofingstore.co.nz
Copyright © The Roofing Store 2013

DETAIL NUMBER: R-TRSC-02 SCALE: 1:5

TITLE: TYPICAL ROOF LAYOUT - EXPOSED